




1 PLAN BELOW GLAZING

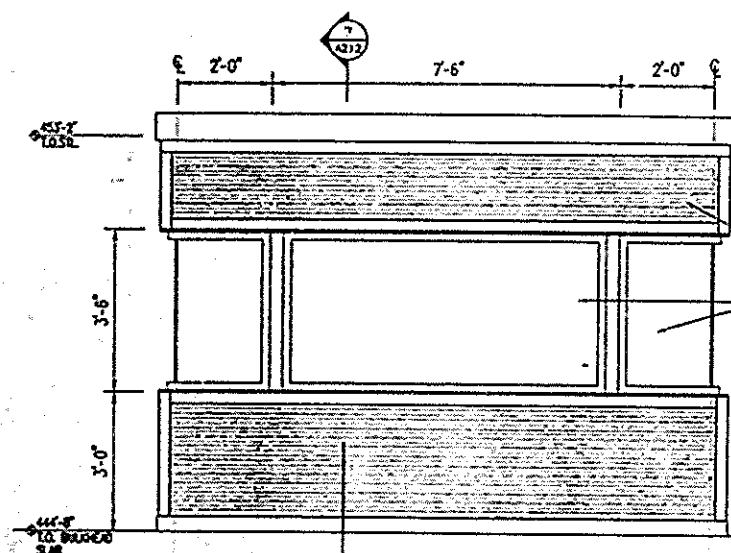


3 ELEVATION

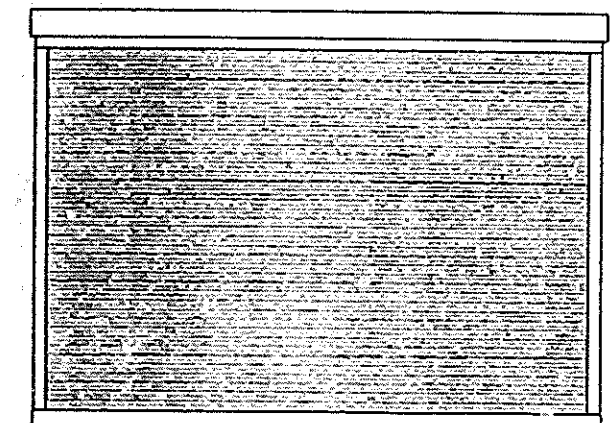


5 ELEVATION

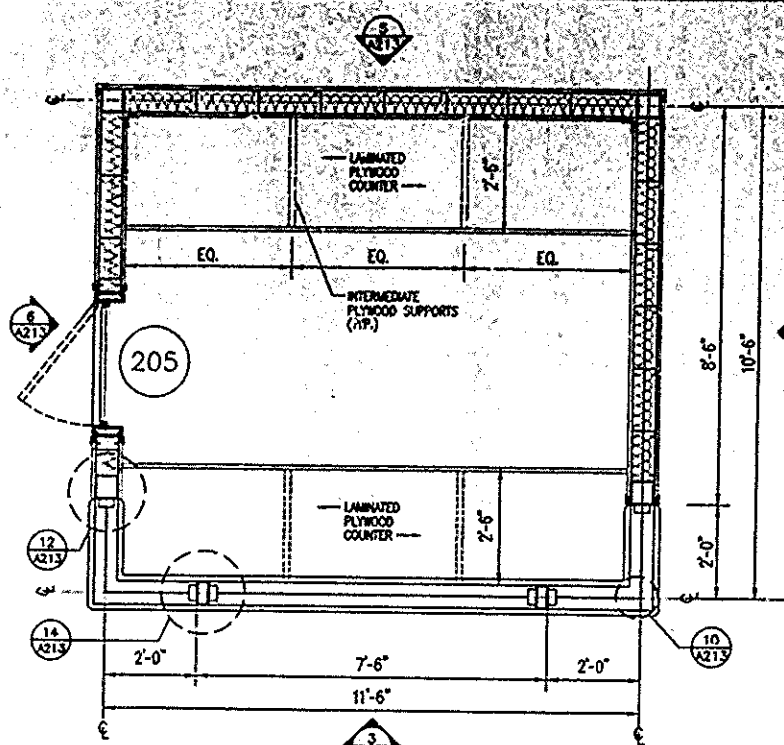


2 PLAN @ GLAZING

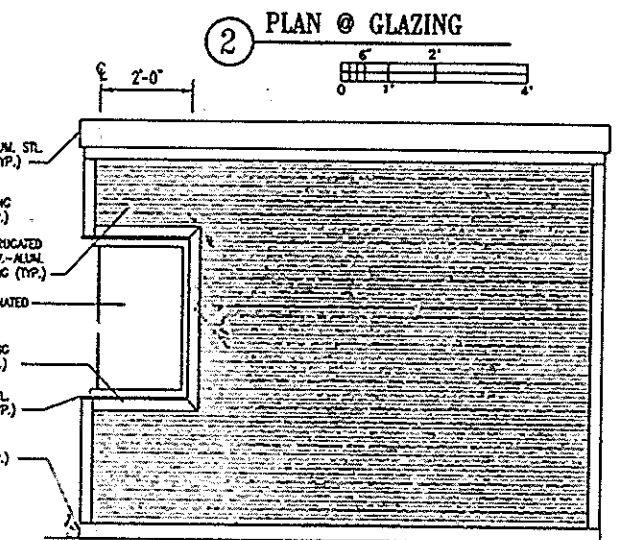


4 ELEVATION

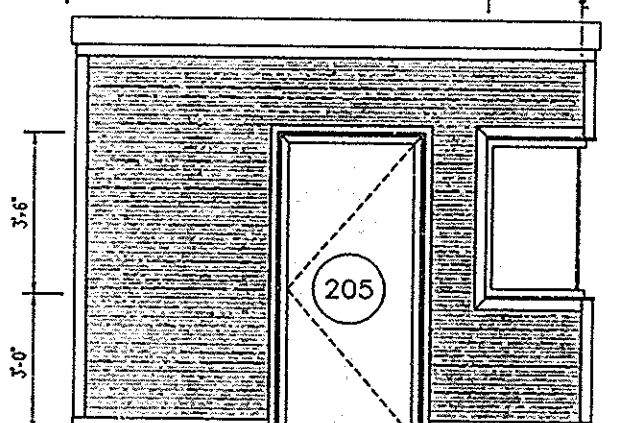


6 ELEVATION

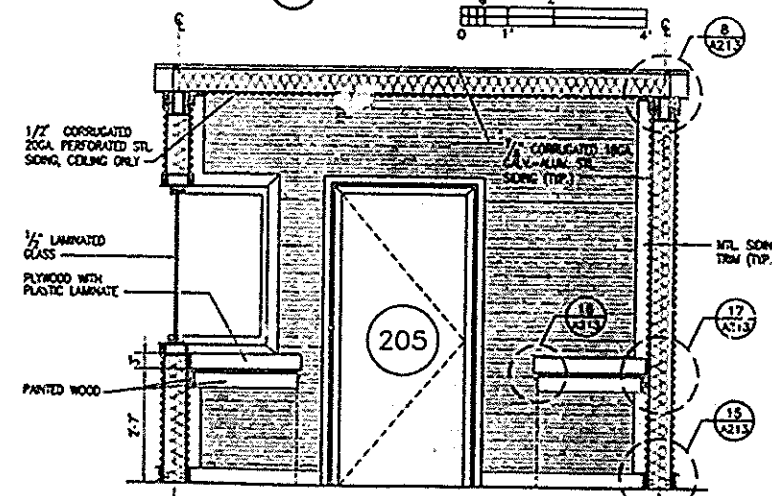


7 SECTION/ELEVATION

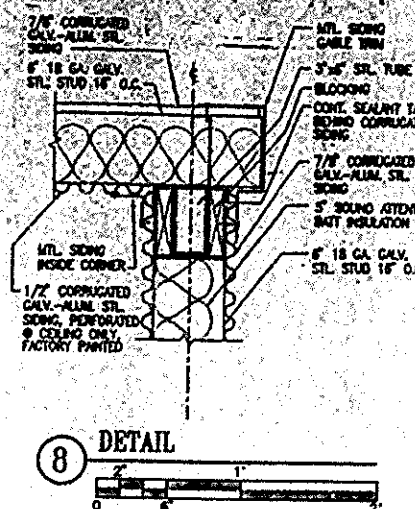


8 DETAIL

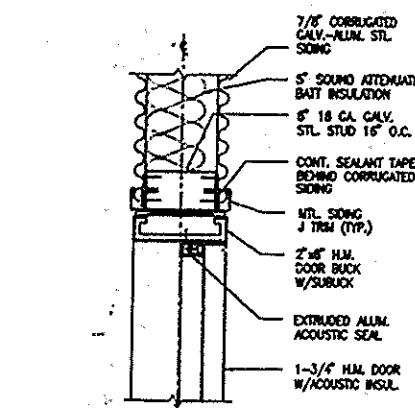


11 DOOR HEAD DETAIL

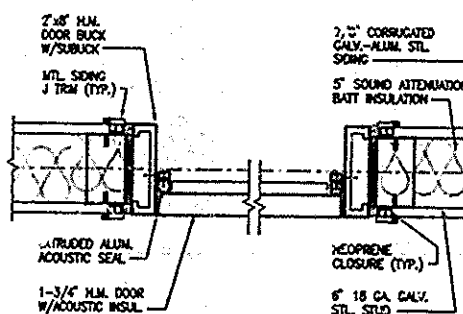


13 DOOR JAMB DETAIL

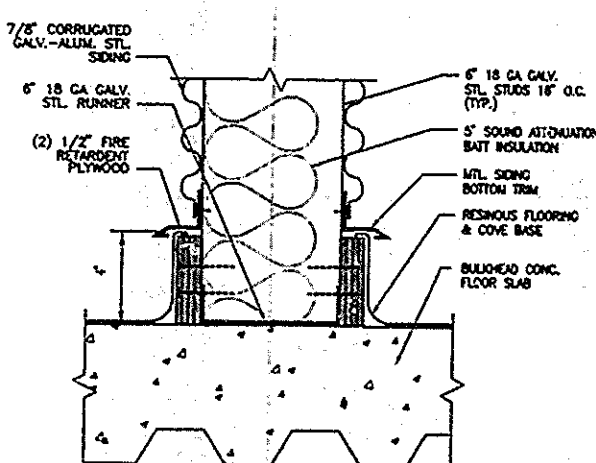


15 BASE DETAIL

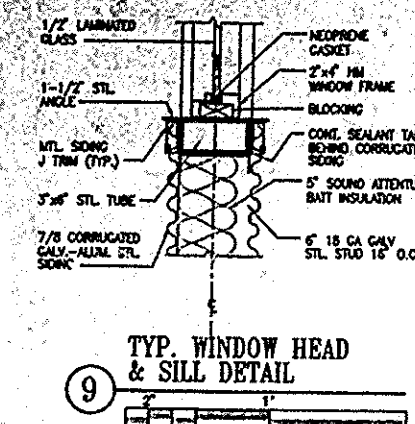


9 TYP. WINDOW HEAD & SILL DETAIL

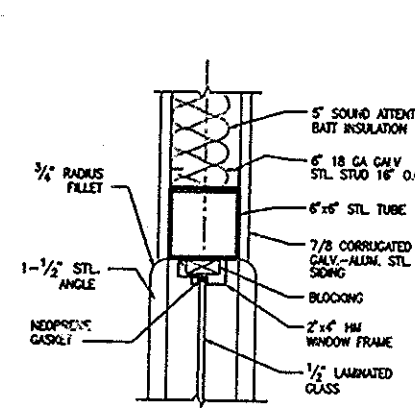


12 DETAIL

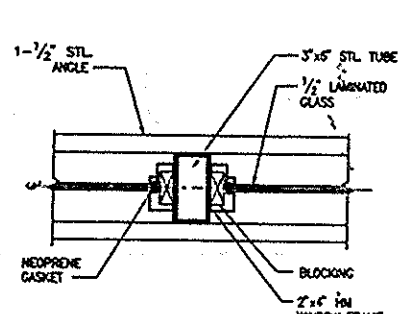


14 DETAIL

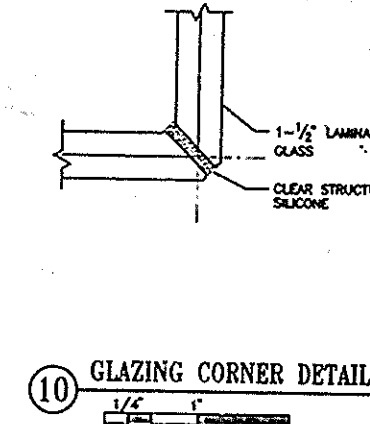



10 GLAZING CORNER DETAIL

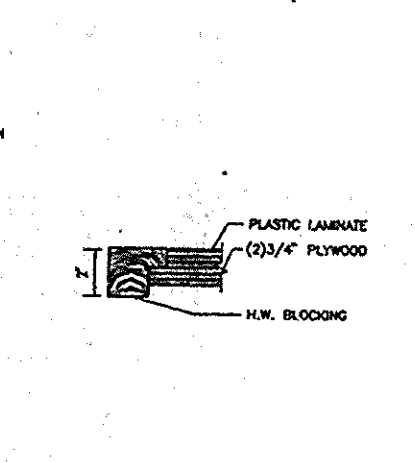

16 COUNTER EDGE DETAIL

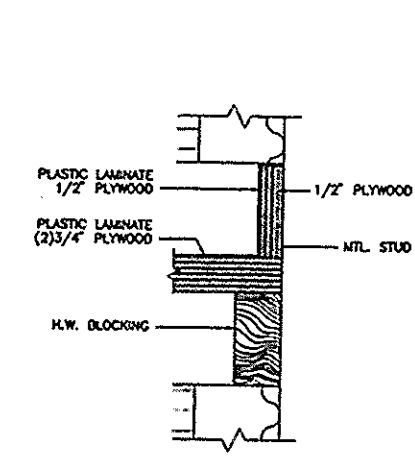

17 COUNTER DETAIL

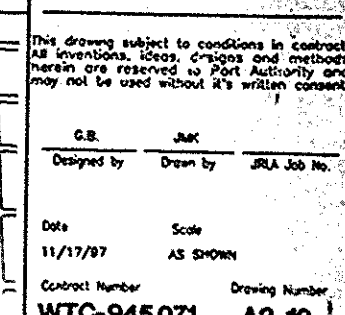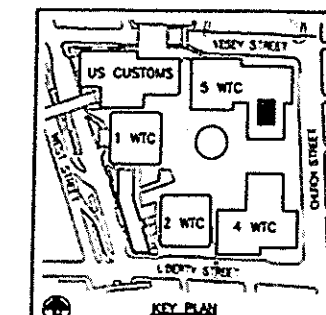

THE PORT AUTHORITY
OF NY & NJ



ORIGINAL SIGNED & SEALED BY
N.Y. P.E. OR R.A.

Joseph R. Loring
& Associates, Inc.
consulting engineers
One Pennsylvania Plaza
New York, New York 10004
Tel. (212) 512-7400, Fax (212) 512-7782

THE OFFICE OF
DAVID
ELLIOT
LEBOWITZ
P.O.
ARCHITECTS & PLANNERS
140 EAST 47TH STREET
NEW YORK, NY 10017
TEL. (212) 697-1000 FAX (212) 697-1001

LESLIE E. ROBERTSON
ASSOCIATES, R.L.L.P.
CONSULTING STRUCTURAL ENGINEERS
20 EAST 47TH STREET
NEW YORK, NY 10017
TEL. (212) 697-1000 FAX (212) 697-1001

I HEREBY CERTIFY THAT THIS IS A TRUE AND CORRECT
COPY OF ONE OF THE CONTRACT DRAWINGS CON-
STITUTING A PART OF CONTRACT NO. WTC-945-071
IN THE FORM IN WHICH SAID DRAWINGS WERE
SUBMITTED TO THE PORT AUTHORITY OF NEW YORK
AND NEW JERSEY FOR REVIEW AND APPROVAL.
DATE 11/16/98 *William A. Askin*
DATE 11/16/98 *W.A. Askin*
ENGINEER OF DESIGN

No.	Date	Revision	Approved
11/17/97		ISSUED FOR BID	

Engineering Department
Design Divisions

The
World
Trade
Center

Title

STANDBY POWER
5 WORLD TRADE CENTER

ARCHITECTURAL

CONTROL BOX PLANS,
SECTIONS, ELEVATIONS
& DETAILS

This drawing subject to conditions in contract
as well as in the general conditions and methods
therein are reserved to Port Authority and
may not be used without its written consent.

C.B. J.R.L.
Designed by Drawn by J.R.L. Job No.

Date 11/17/97 Scale AS SHOWN

Contract Number Drawing Number
WTC-945-071 A2-13